PROPOSED SEWAGE SYSTEM
FOR
BERNARD FOLLANSBEE
IN
SEABROOK, N. H
SCALE 1"=20' OCT 1969
PARKER SURVEY ASSOC INC
SEABROOK, N.H

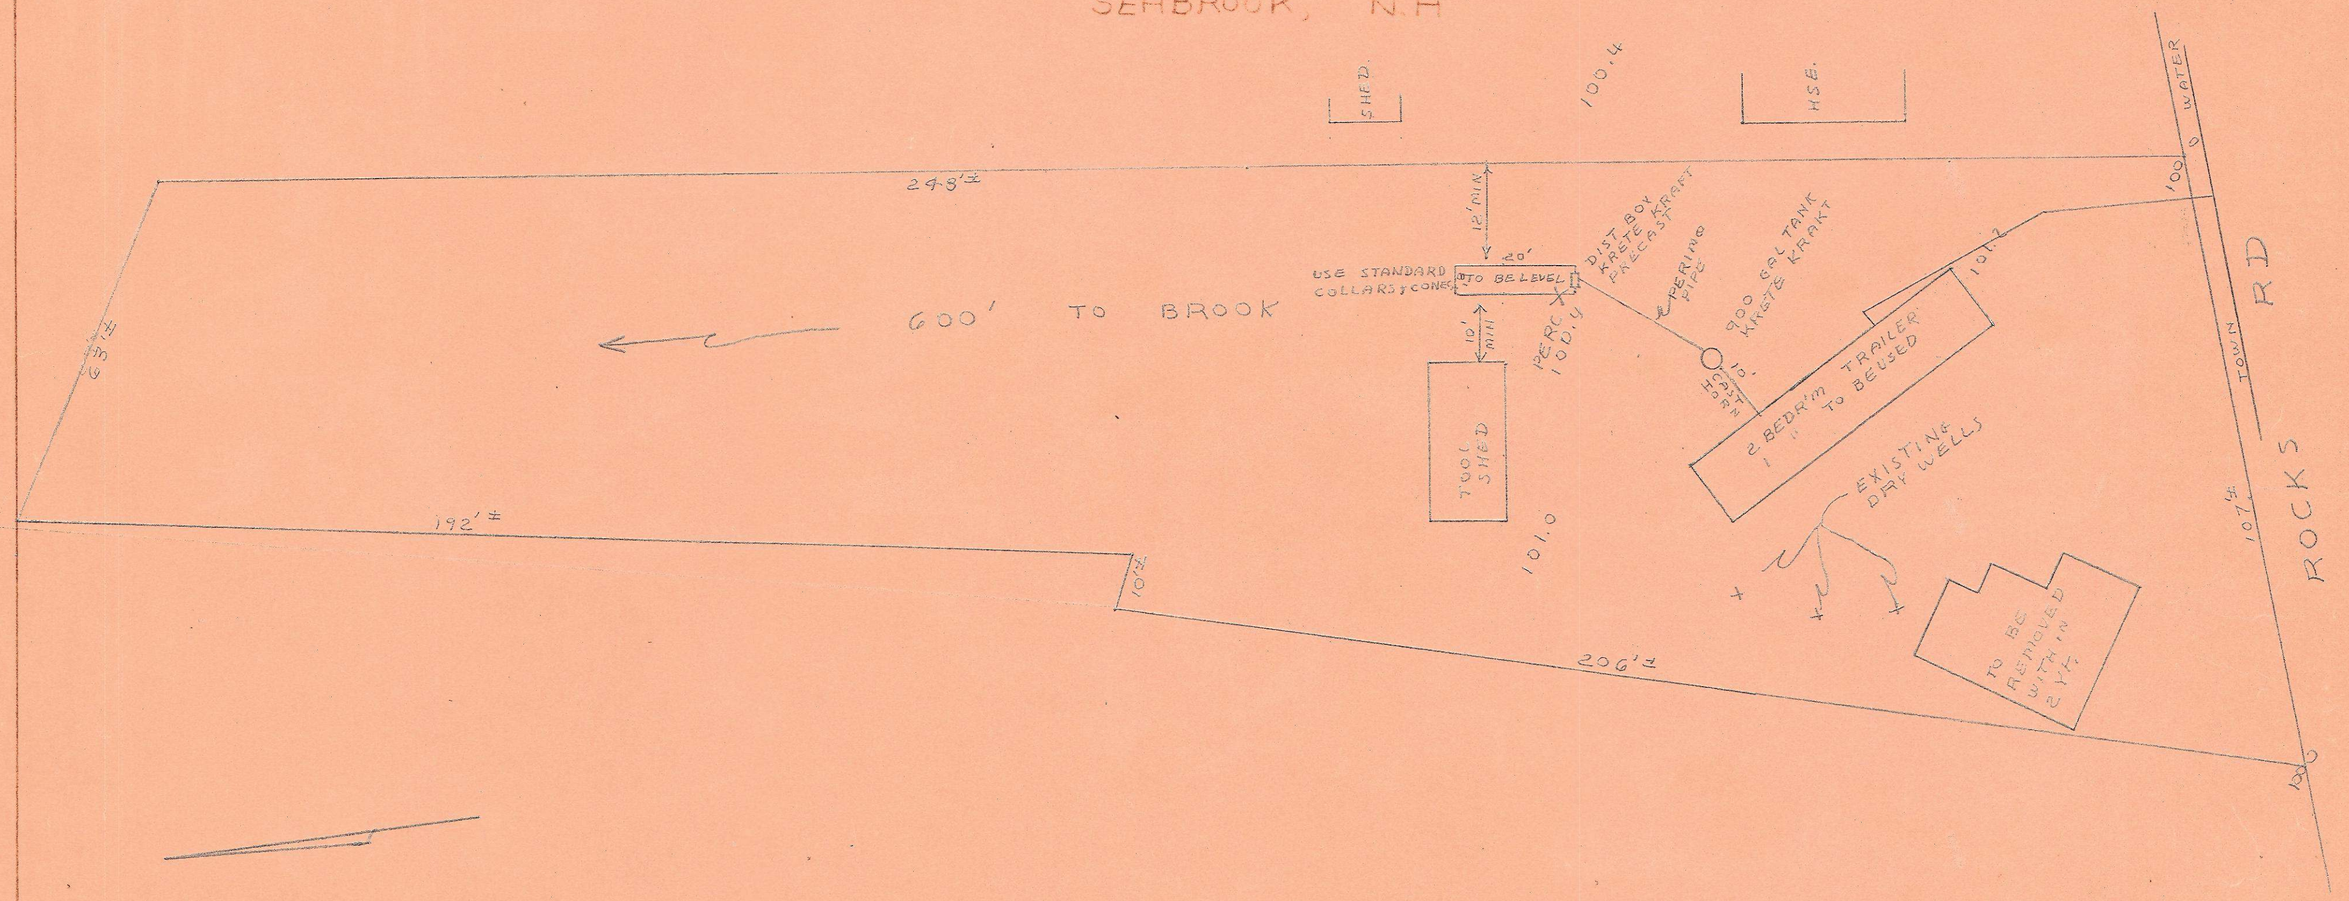

TEST PIT & SOIL LOG

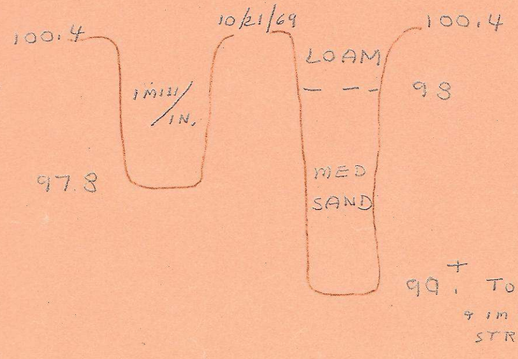

PARTIAL SECTION OF LEACHING BED

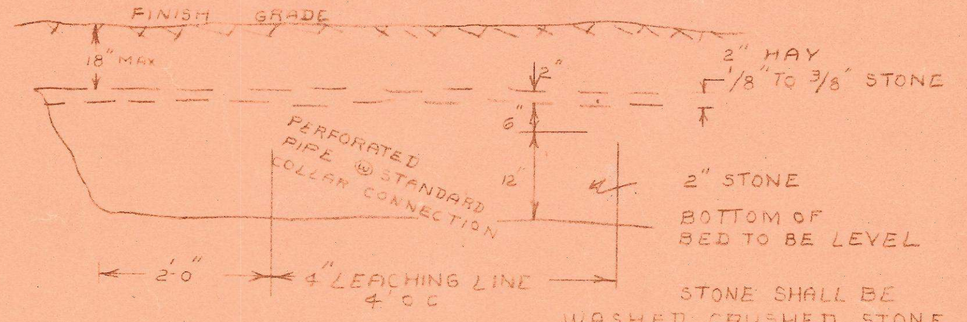

STONE SHALL BE WASHED CRUSHED STONE OR WASHED GRAVEL FREE FROM IRON, FINES, DUST & ORGANIC MATTER AS LAID

748